



1 AREA B FLOOR PATTERN PLAN
ID2.3W>ID2.6W SCALE: 3/16" = 1'-0"

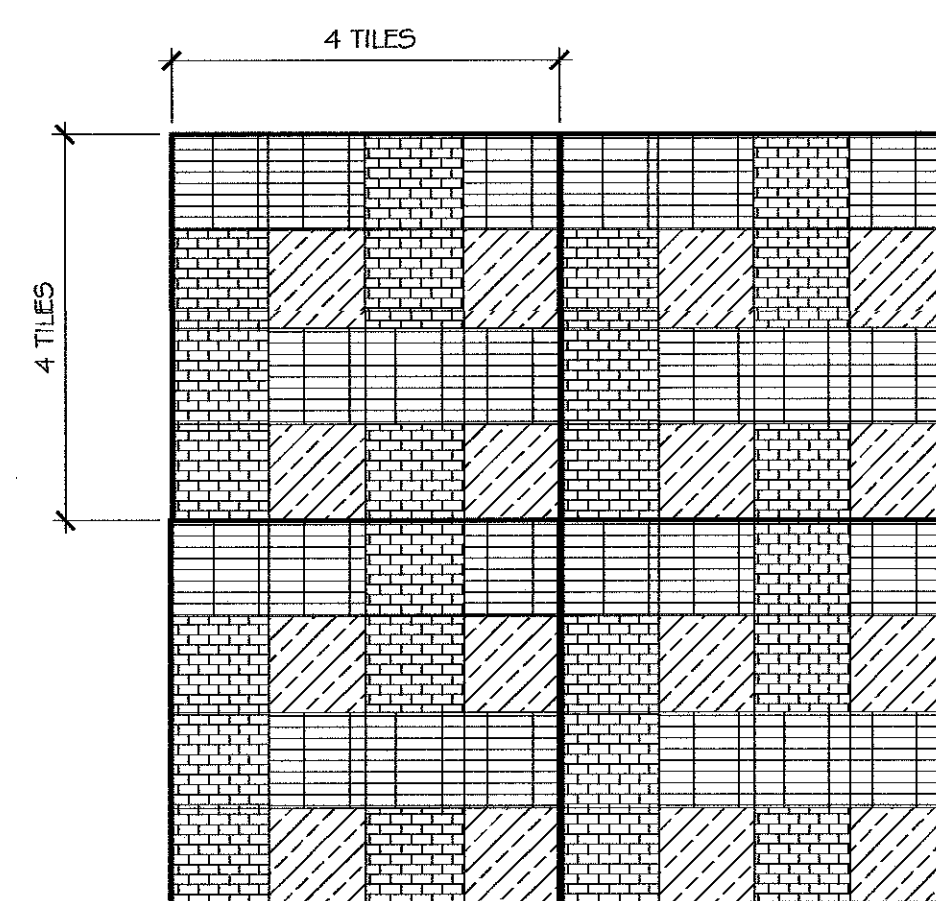

3 DETAIL OF VCT PATTERN REPEAT
ID2.6W>ID2.6W SCALE: 1/2" = 1'-0"

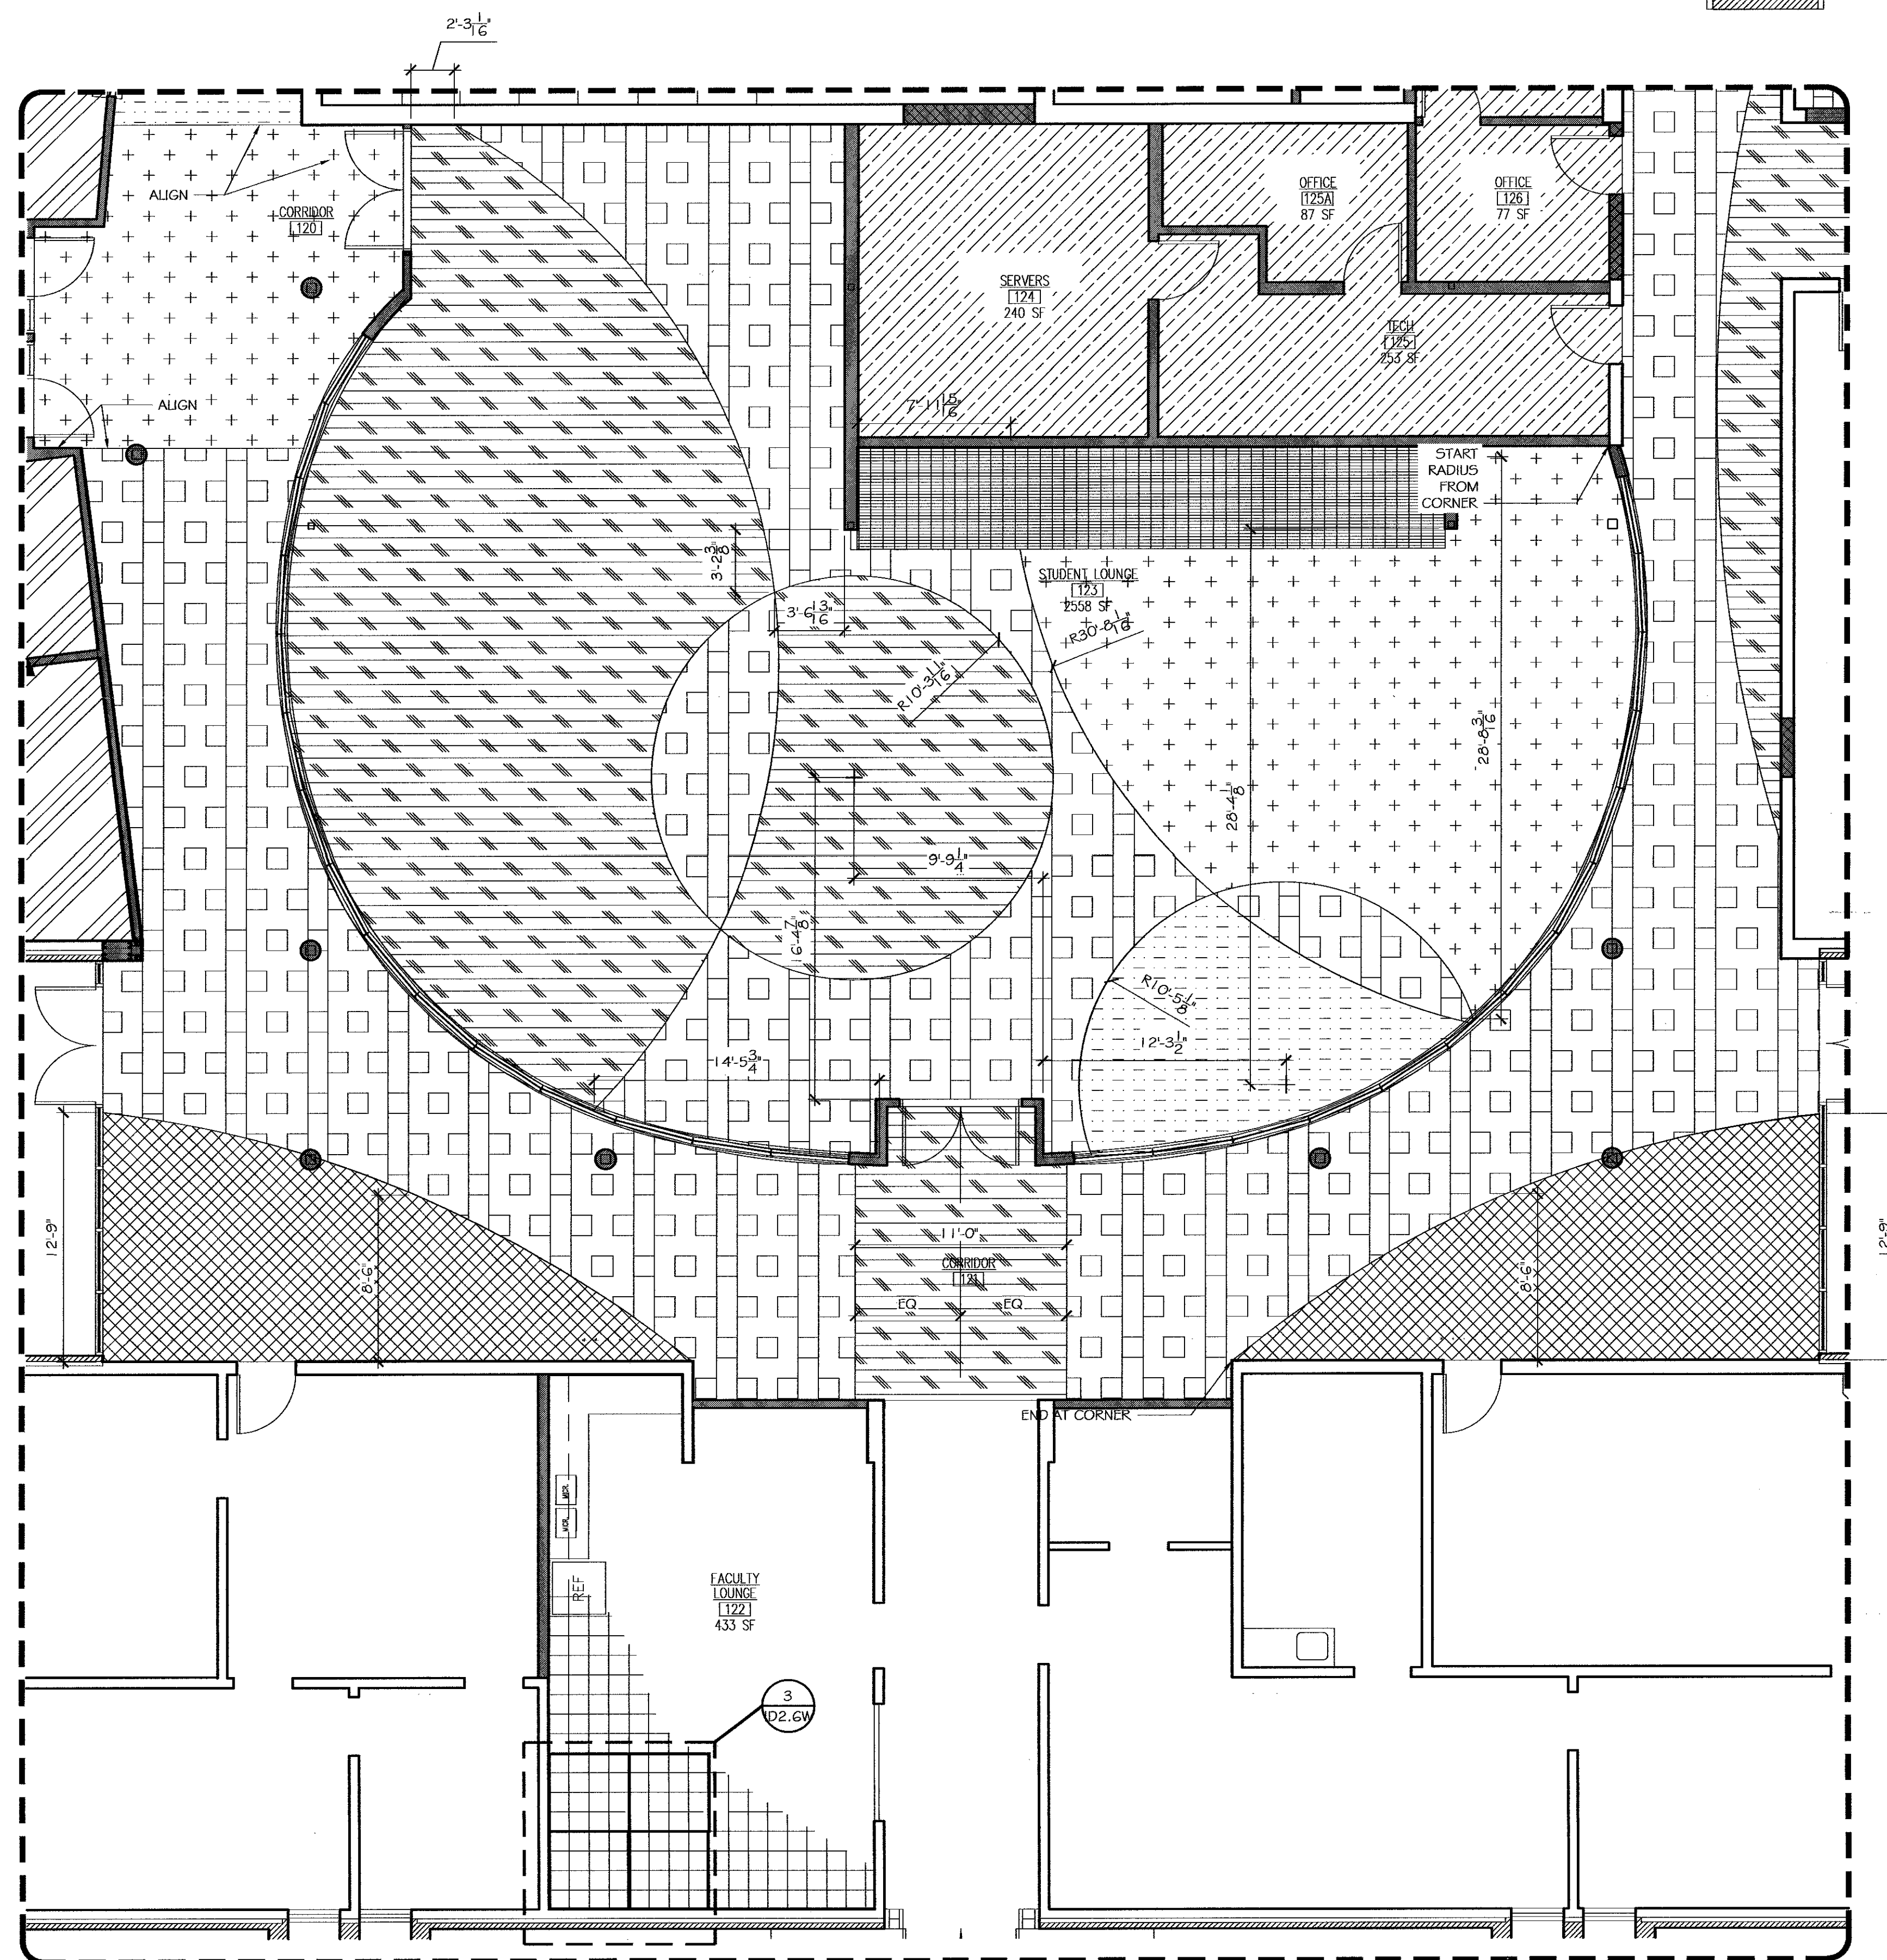

2 AREA C FLOOR PATTERN PLAN
ID2.3W>ID2.6W SCALE: 3/16" = 1'-0"

FLOOR FINISH KEY

CPT-1	CPT-4	LIN-2	VCT-1	VCT-4
CPT-2	CPT-5	LIN-3	VCT-2	
CPT-3	LIN-1	LIN-4	VCT-3	

